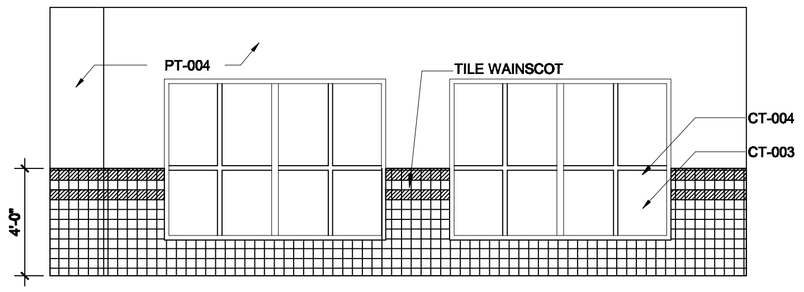

1 A505 POOL ELEVATION
SCALE: 1/4"= 1'-0"

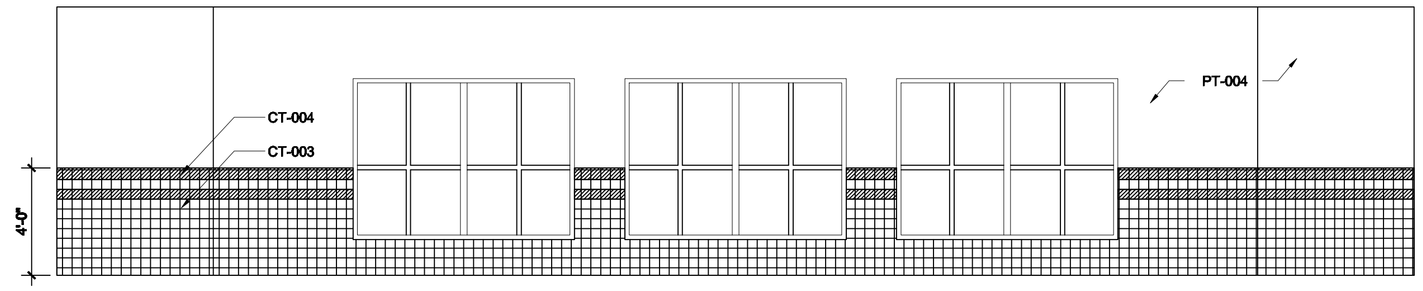

2 A505 POOL ELEVATION
SCALE: 1/4"= 1'-0"

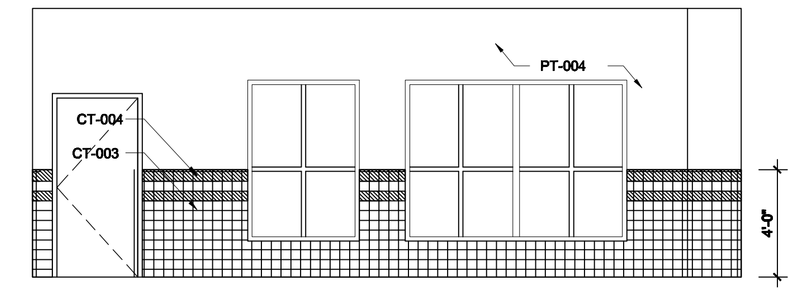

3 A505 POOL ELEVATION
SCALE: 1/4"= 1'-0"

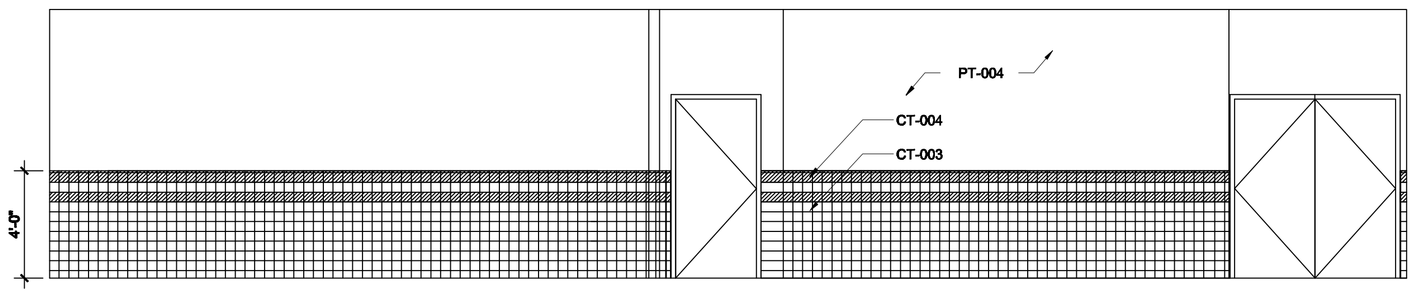

4 A505 POOL ELEVATION
SCALE: 1/4"= 1'-0"

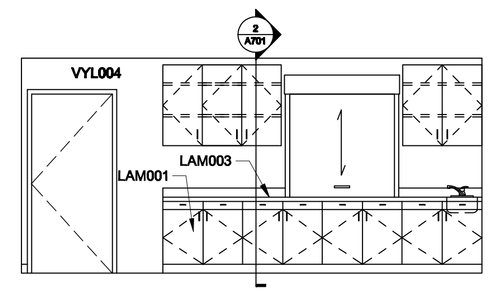

5 A505 FOOD PREP ELEVATION
SCALE: 1/4"= 1'-0"

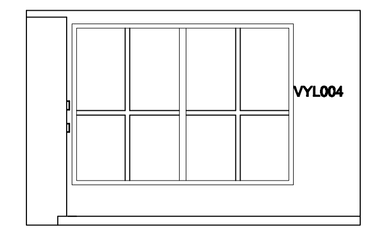

6 A505 FOOD PREP ELEVATION
SCALE: 1/4"= 1'-0"

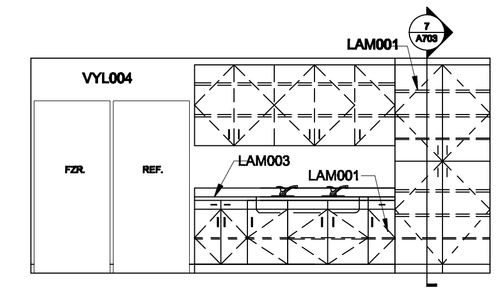

7 A505 FOOD PREP ELEVATION
SCALE: 1/4"= 1'-0"

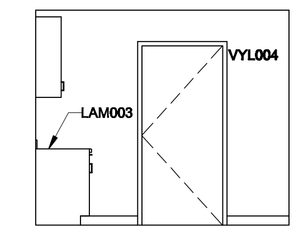

8 A505 FOOD PREP ELEVATION
SCALE: 1/4"= 1'-0"

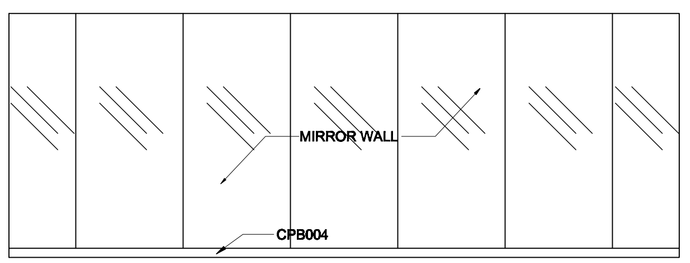

9 A505 EXERCISE ROOM ELEVATION
SCALE: 1/4"= 1'-0"

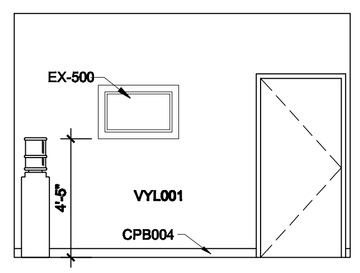

10 A505 EXERCISE ROOM ELEVATION
SCALE: 1/4"= 1'-0"

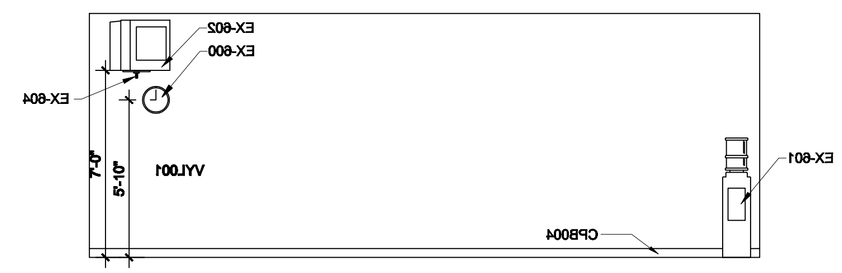

11 A505 EXERCISE ROOM ELEVATION
SCALE: 1/4"= 1'-0"

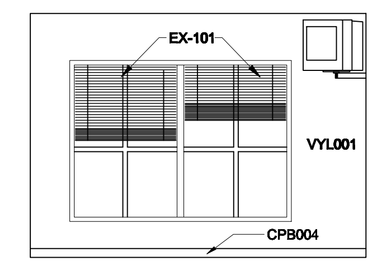

12 A505 EXERCISE ROOM ELEV
SCALE: 1/4"= 1'-0"

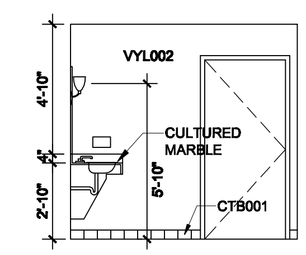

13 A505 PUBLIC RESTROOM ELEV
SCALE: 1/4"= 1'-0"

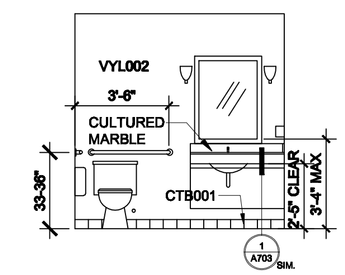

14 A505 PUBLIC RESTROOM ELEV
SCALE: 1/4"= 1'-0"

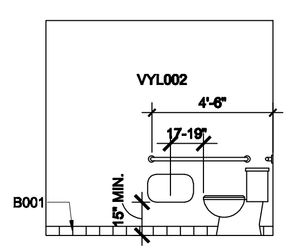

15 A505 PUBLIC RESTROOM ELEV
SCALE: 1/4"= 1'-0"

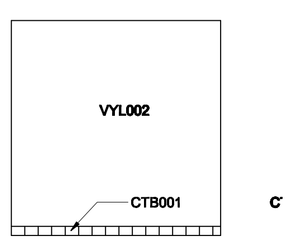

16 A505 PUBLIC RESTROOM ELEV
SCALE: 1/4"= 1'-0"

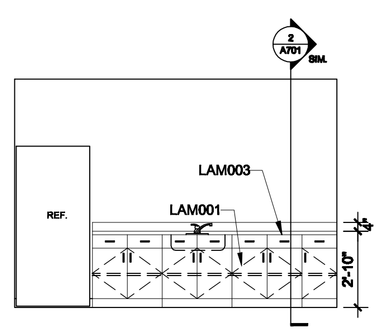

21 A505 BREAK ROOM ELEVATION
SCALE: 1/4"= 1'-0"

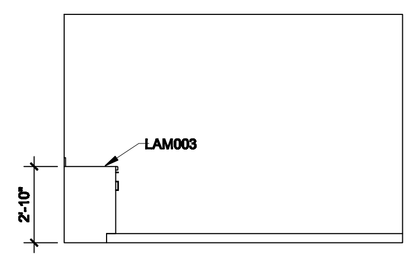

22 A505 BREAK ROOM ELEVATION
SCALE: 1/4"= 1'-0"

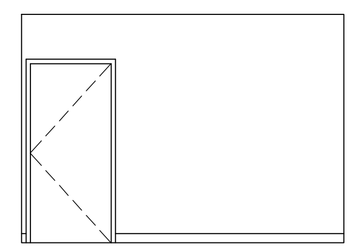

23 A505 BREAK ROOM ELEVATION
SCALE: 1/4"= 1'-0"

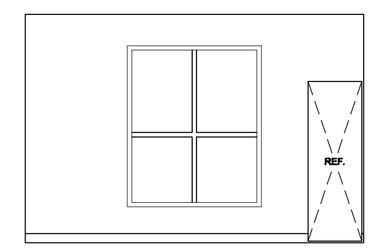

24 A505 BREAK ROOM ELEVATION
SCALE: 1/4"= 1'-0"

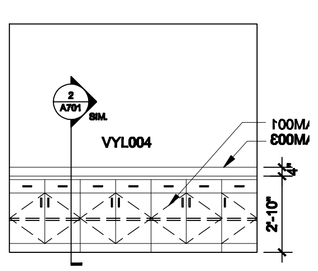

26 A505 WORK ROOM ELEV
SCALE: 1/4"= 1'-0"

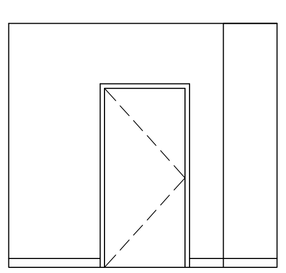

27 A505 WORK ROOM ELEVATION
SCALE: 1/4"= 1'-0"

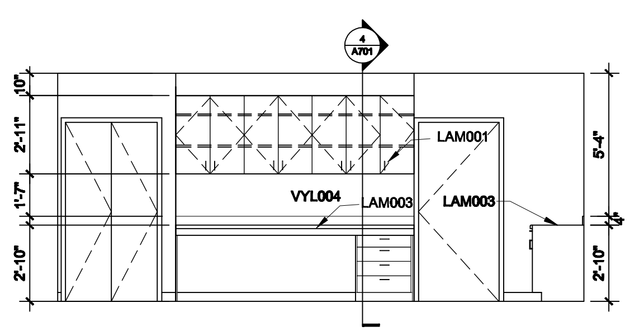

28 A505 WORK ROOM ELEVATION
SCALE: 1/4"= 1'-0"

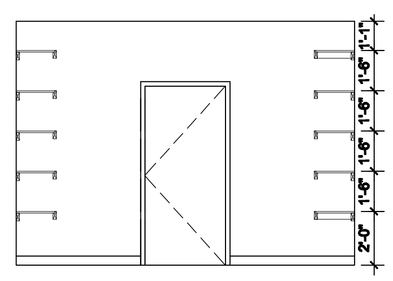

29 A505 LINEN STORAGE ELEVATION
SCALE: 1/4"= 1'-0"

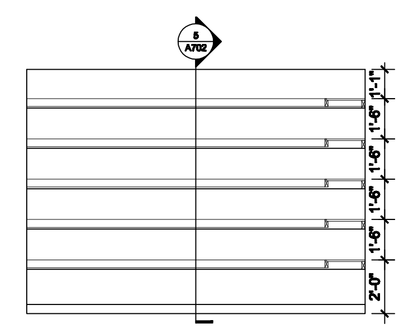

30 A505 LINEN STORAGE ELEVATION
SCALE: 1/4"= 1'-0"

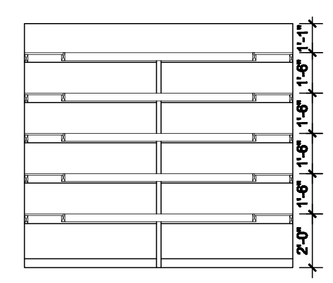

31 A505 LINEN STORAGE ELEVATION
SCALE: 1/4"= 1'-0"

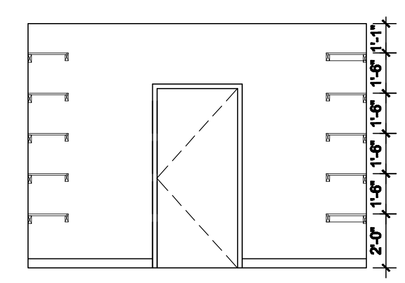

32 A505 LINEN STORAGE ELEVATION
SCALE: 1/4"= 1'-0"

date: 1-5-2010
project no. 1009256
drawn by: DCB
checked by:
revisions:

drawing title:
PUBLIC SPACE INTERIOR ELEVATIONS

The design and details disclosed herein are the exclusive property of BIEBERLY ARCHITECTS, PA and shall not be reproduced in whole or in part without prior written consent of BIEBERLY ARCHITECTS, PA.

Comfort INN & SUITES

70 ROOM MOTEL
COMFORT INN & SUITES
Parachute, Colorado
OWNER: Jay Koshiya

BIEBERLY ARCHITECTS
227 north santa fe, suite 302
post office box 1731
salina, kansas 67402-1731
phone: 785-823-9221
fax: 785-823-9234
davebieberly@architects.net

sheet no.
A505
of .

BID SET 1-5-10