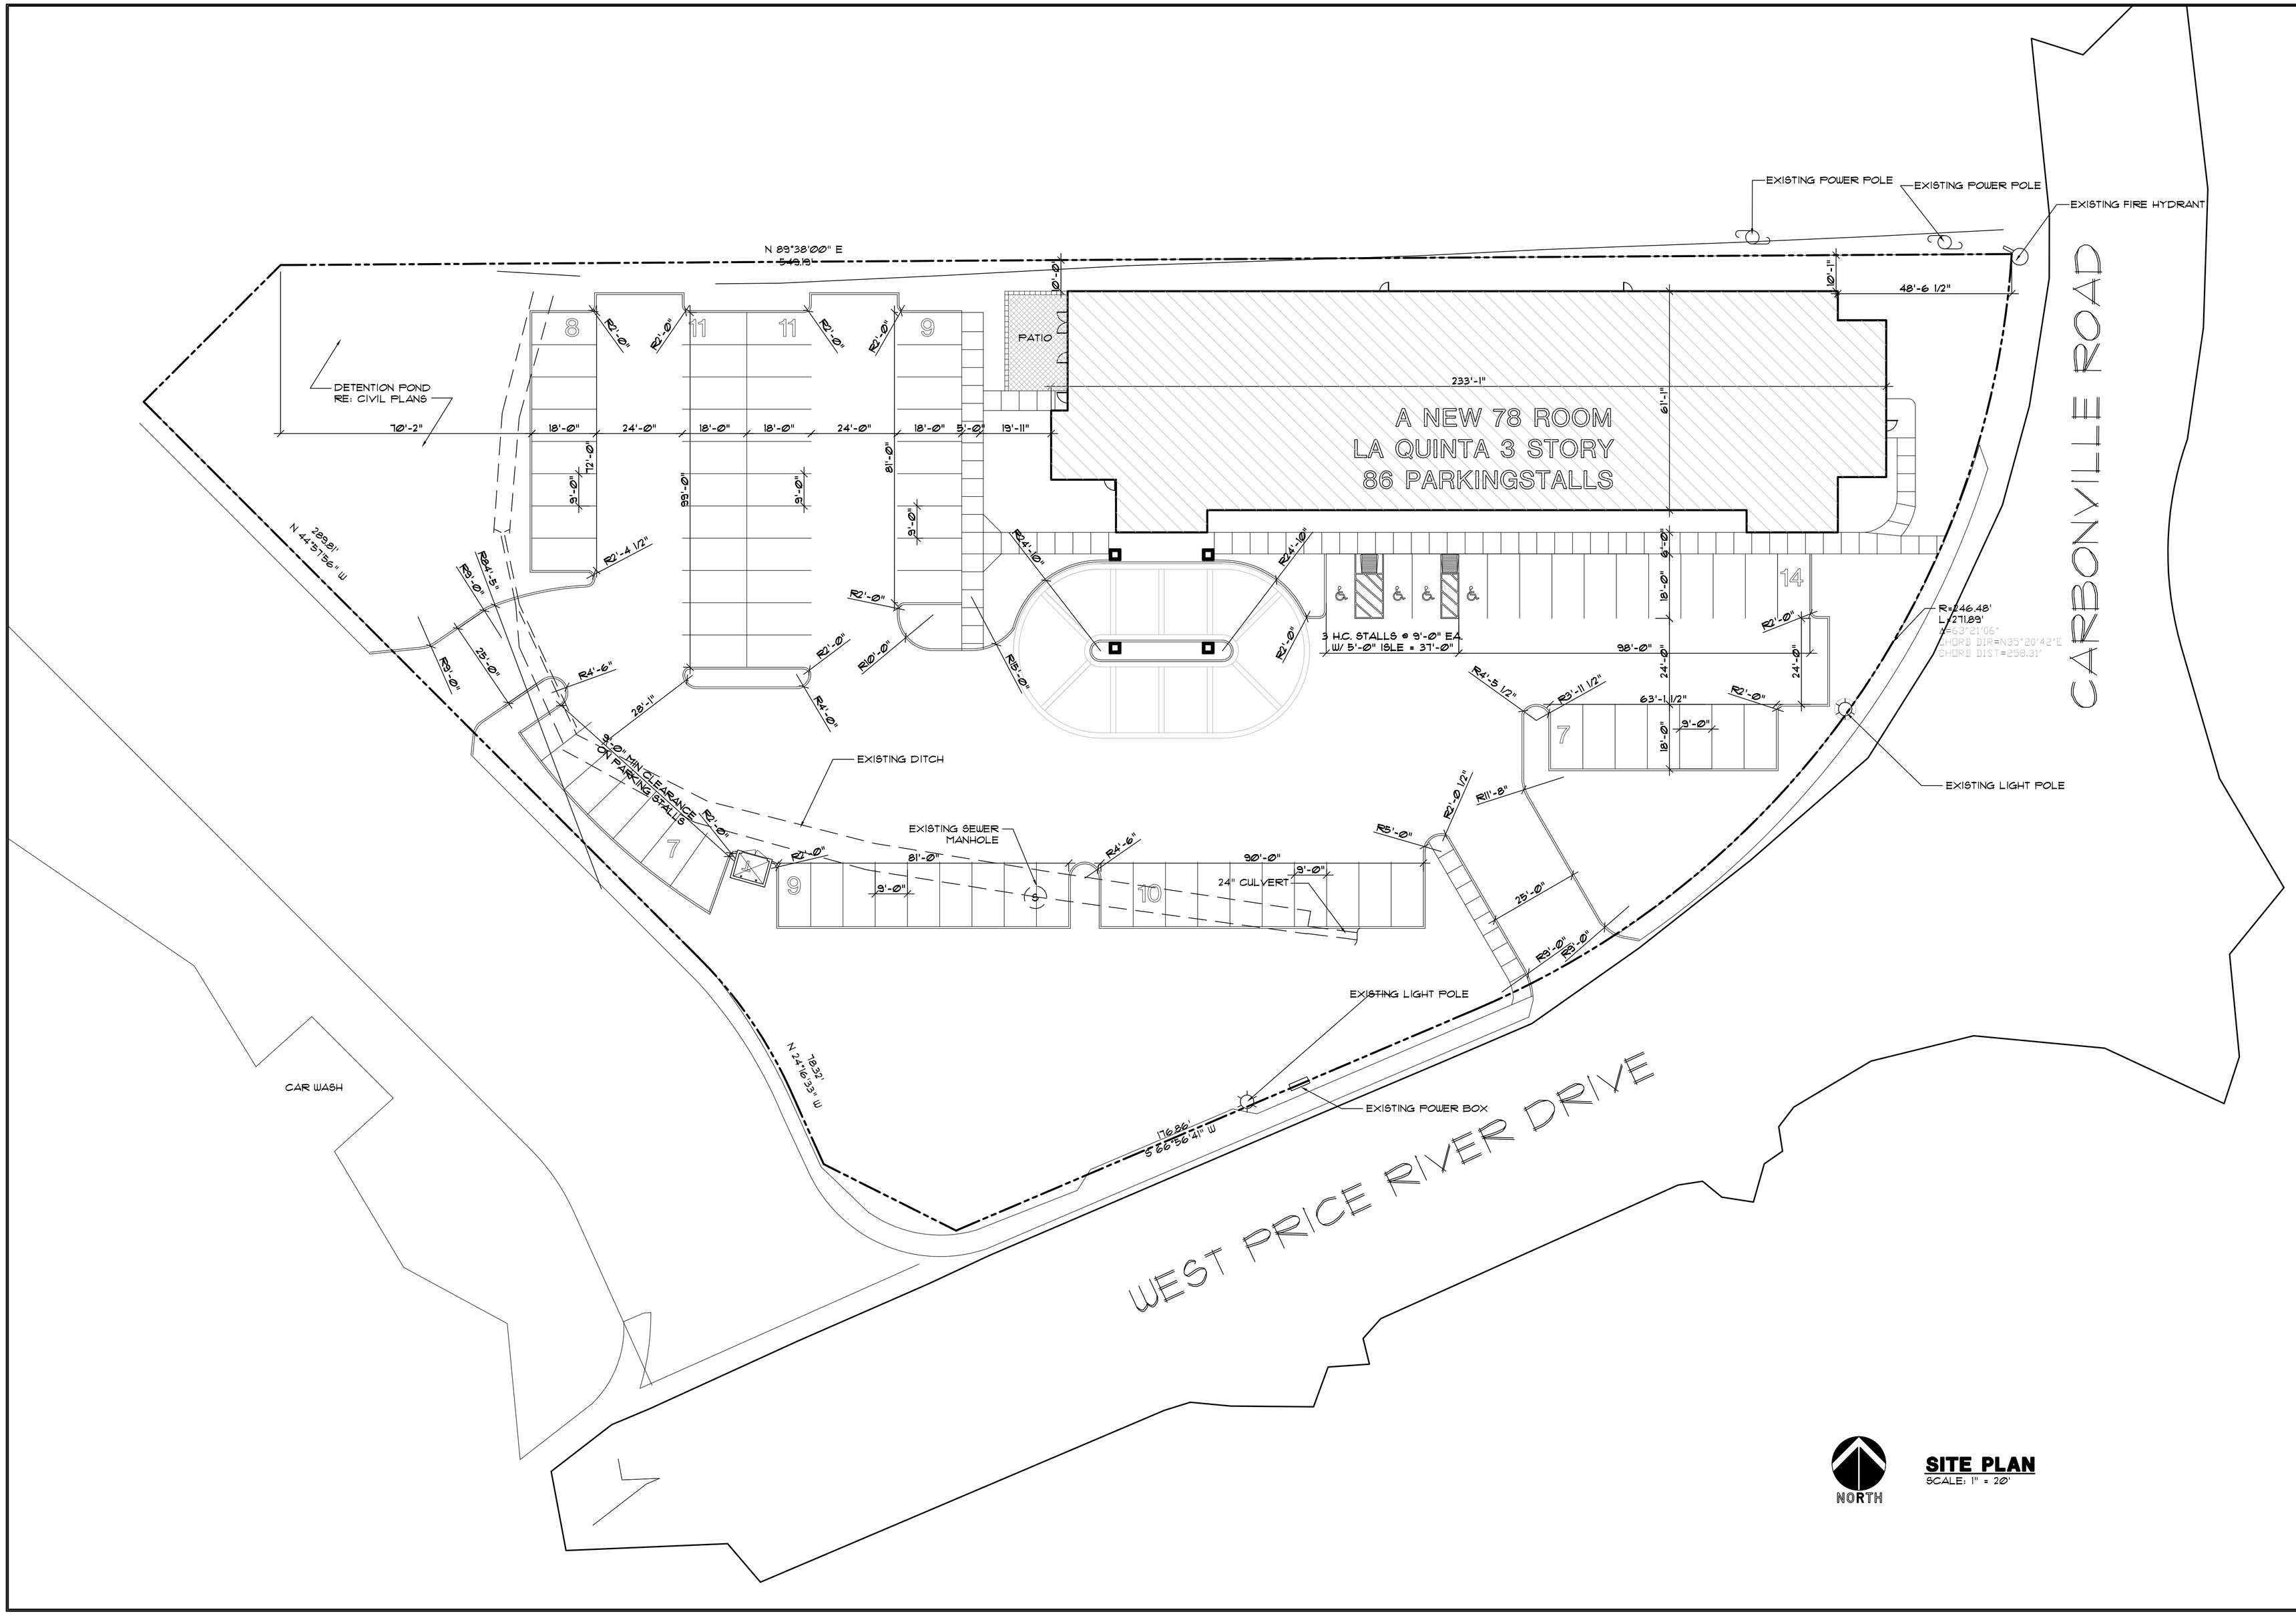

ASSOCIATED ARCHITECTS
4155 E. JEWELL, SUITE 814
DENVER, COLORADO 80222
PHONE: (303) 691-5353
FAX: (303) 691-5018
Email: ac@associatedarchitects.net

LA QUINTA INN & SUITES

A NEW 78 ROOM LA QUINTA FOR:
THE WRIGHT GROUP

North side of 100 North Street
PRICE, UTAH

REVISIONS
△1 12/2/08 MDD

CHECKED BY:	DATE: 10-30-08
DRAWN: MD	PROJECT NO.: 08016

TITLE: SITE PLAN

.DWG FILE: 8016Site

SHEET NO.: C-0

OF