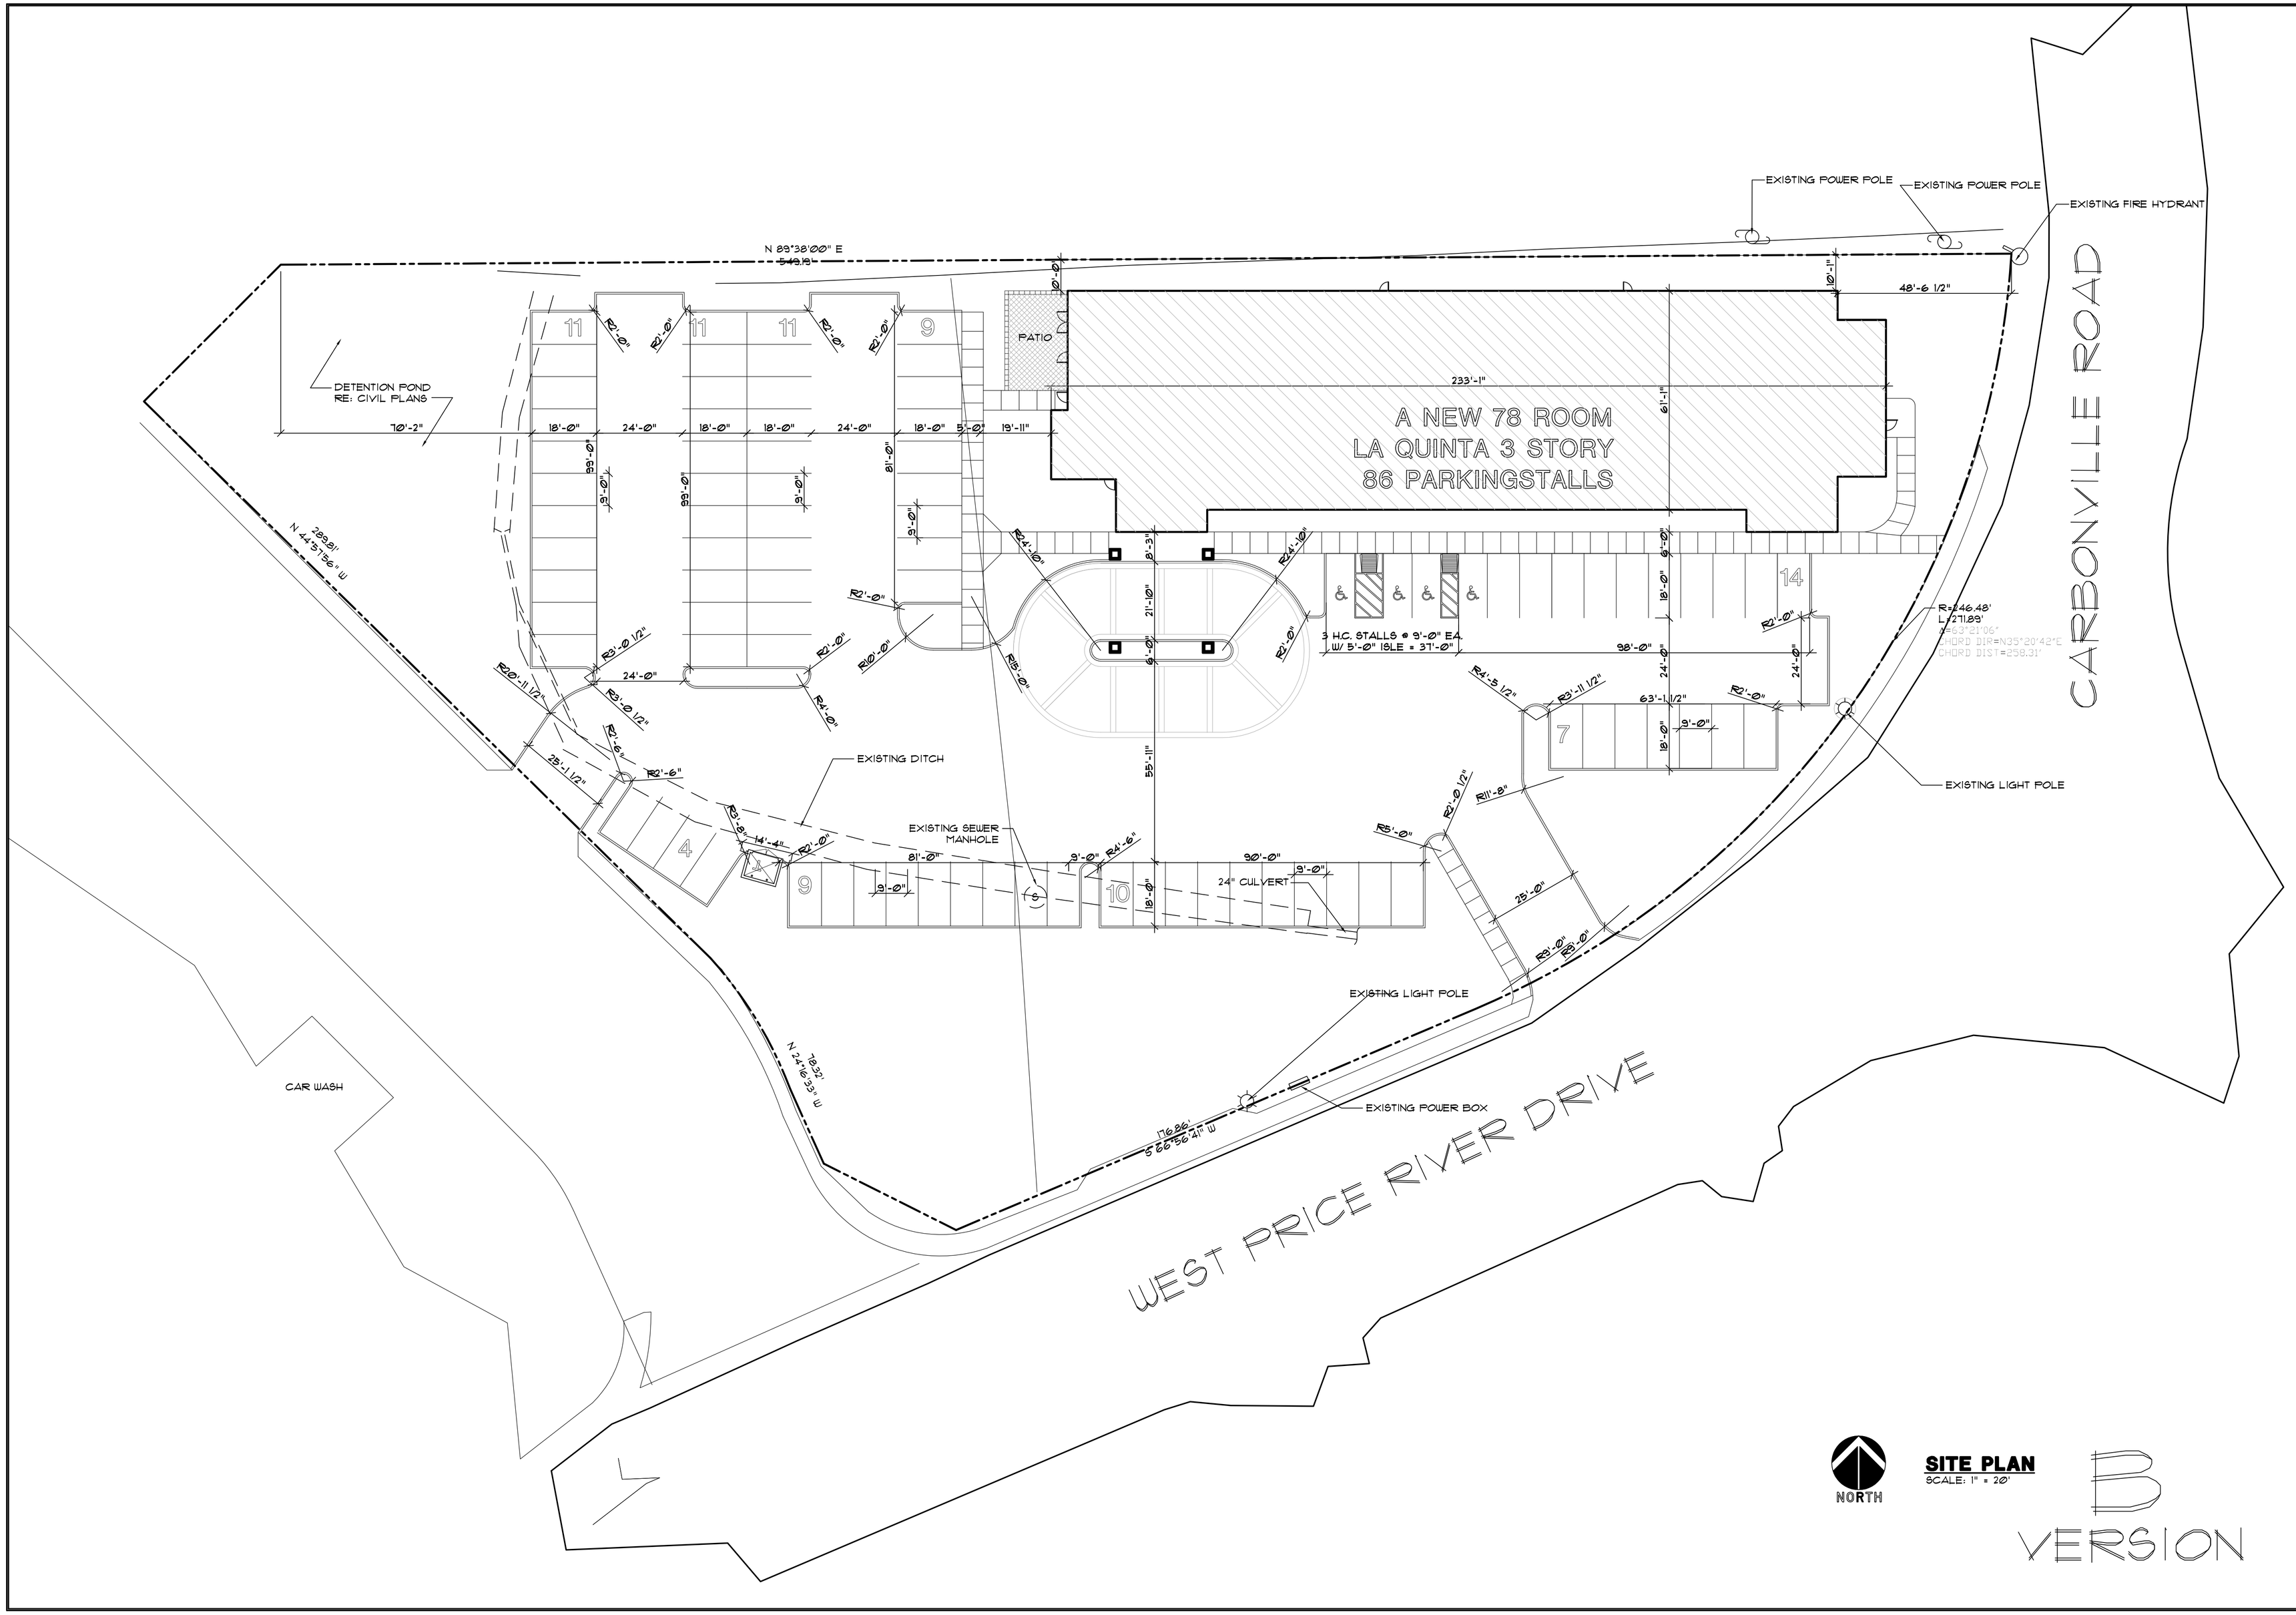


**SITE PLAN**
SCALE: 1" = 20'

B
VERSION


ASSOCIATED ARCHITECTS
4155 E. JEWELL, SUITE 814
DENVER, COLORADO 80222
PHONE: (303) 691-5353
FAX: (303) 691-5016
Email: ac@associatedarchitects.net


LA QUINTA INN & SUITES

# A NEW 78 ROOM LA QUINTA FOR:
# THE WRIGHT GROUP

**North side of 100 North Street**
**PRICE, UTAH**

REVISIONS

| | |
|---|---|
| CHECKED BY: | DATE: 10-30-08 |
| DRAWN: PZS | PROJECT NO.: 08016 |

TITLE: SITE PLAN

DWG FILE: 80165site

SHEET NO.: C-0

OF